


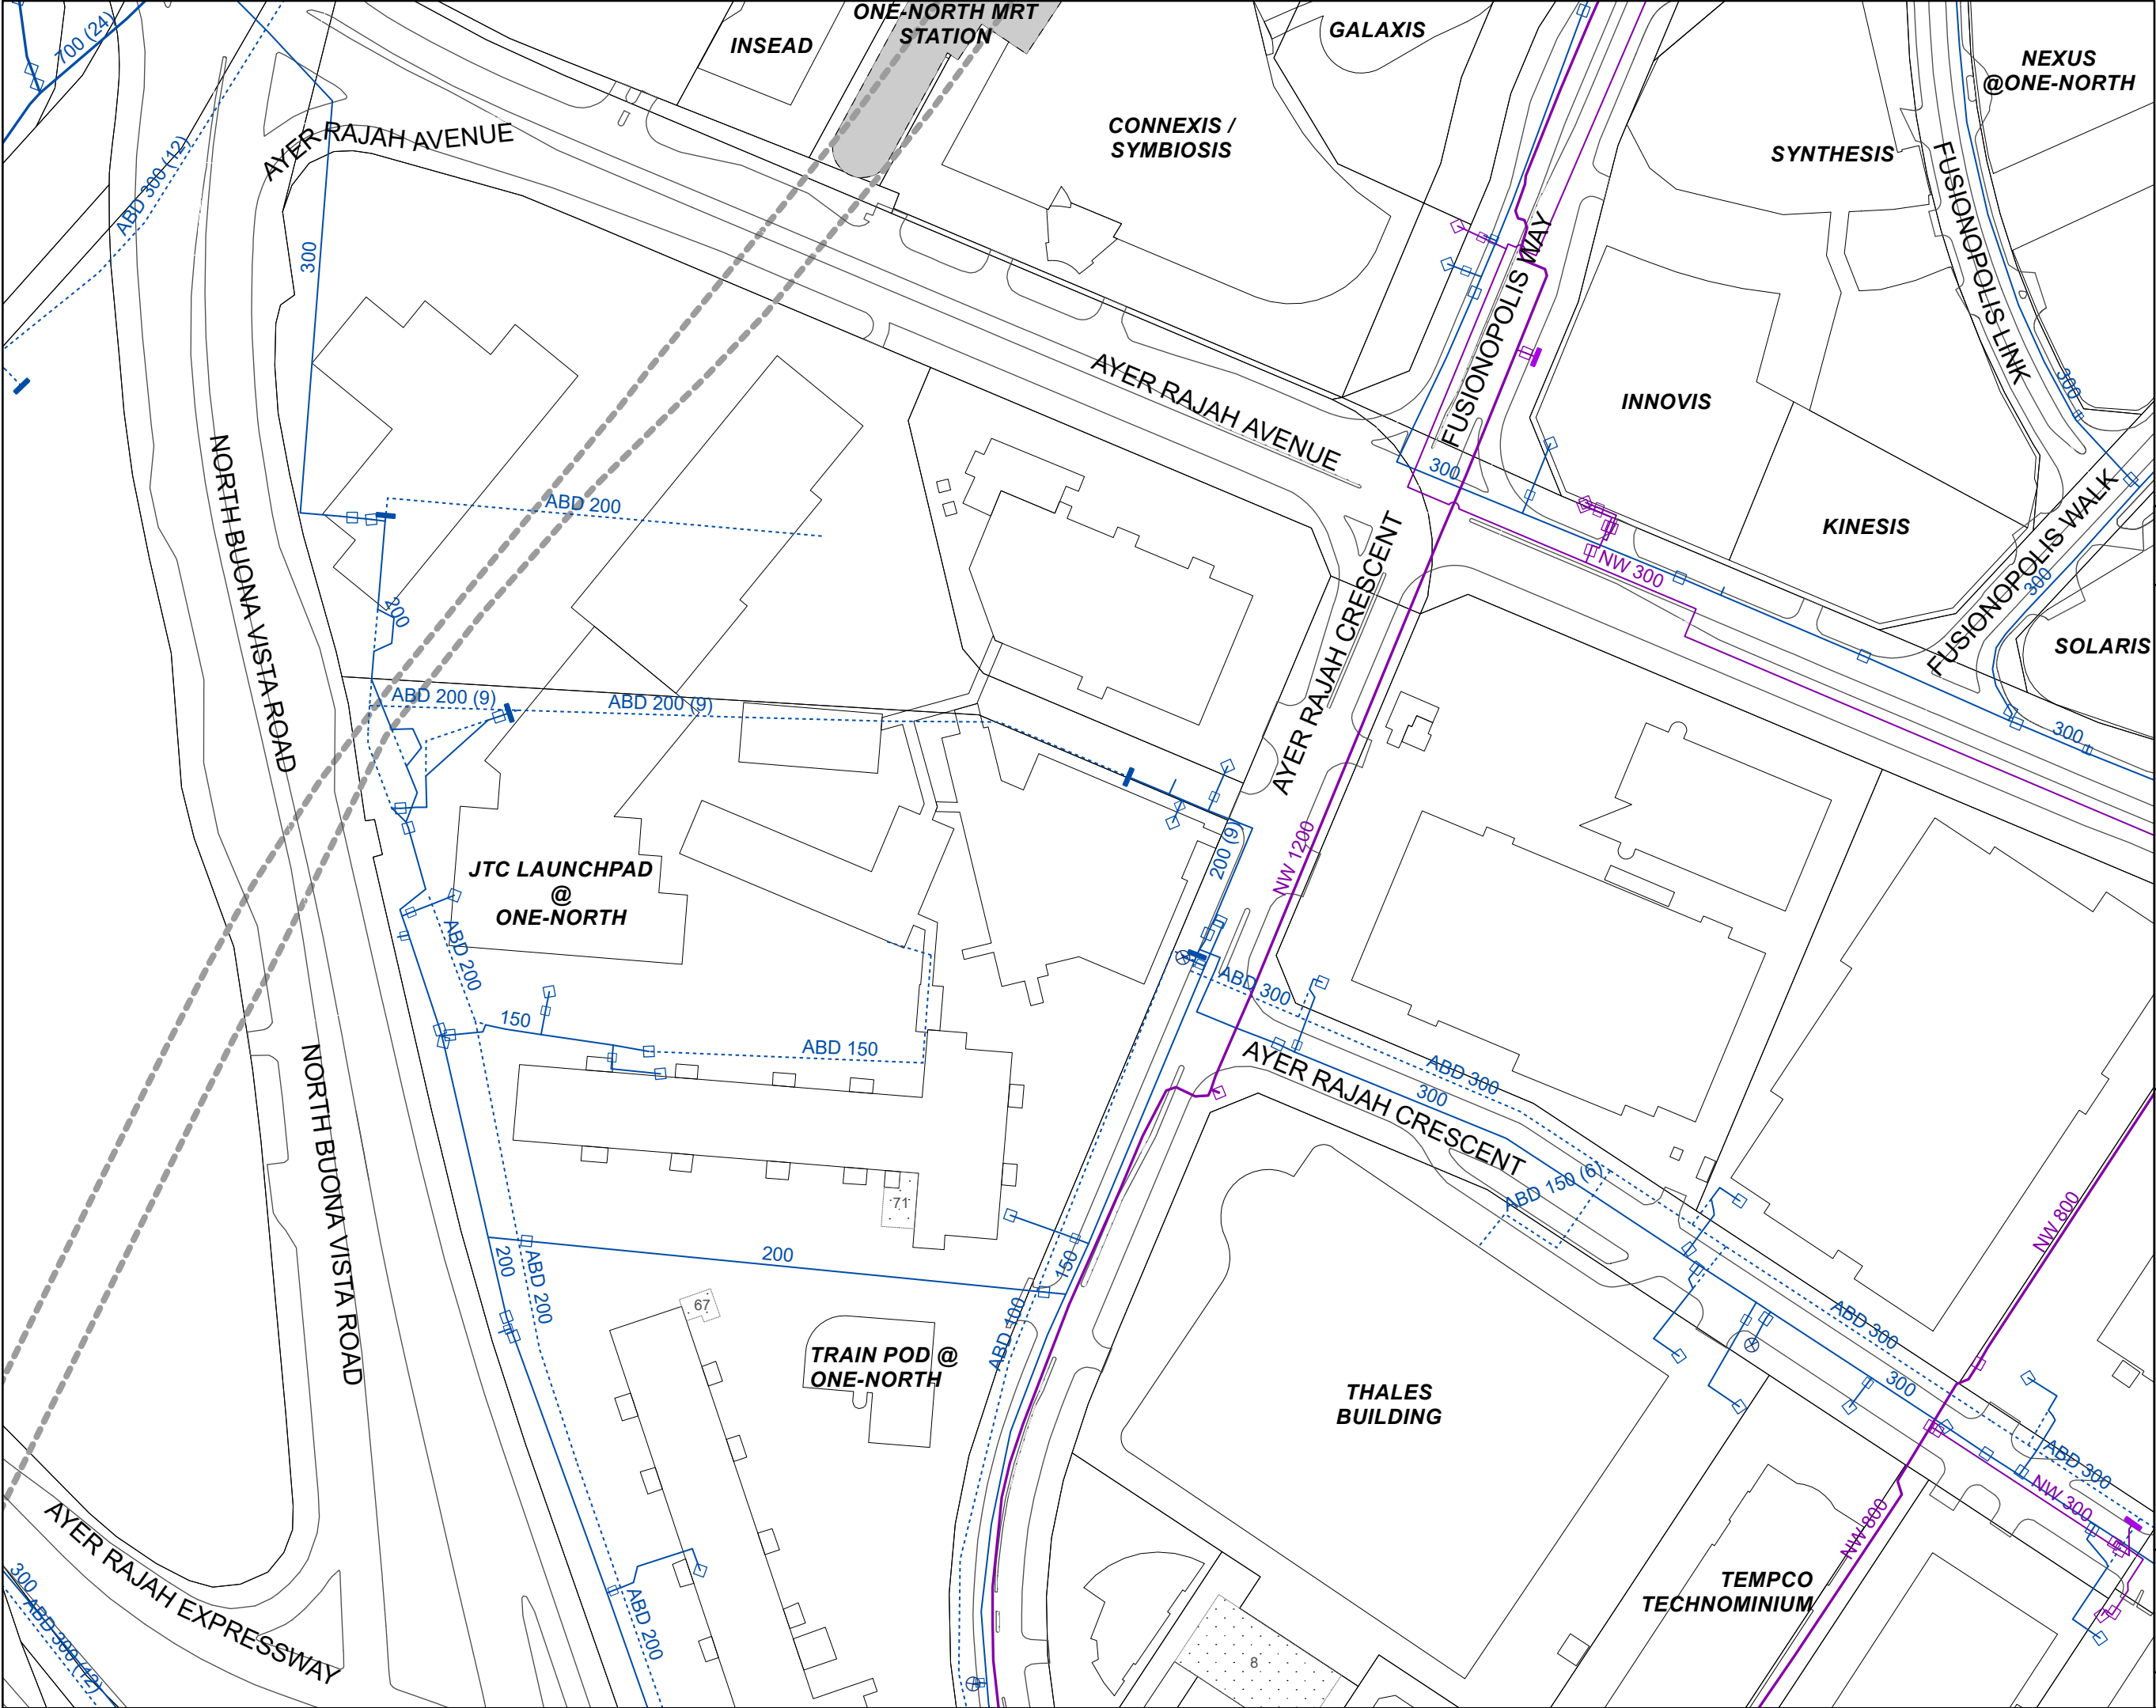

Map Title

- 1 The plan and the information contained herein is privileged and is given solely to the intended recipient for the specific purpose in which the plan is given. No part of the plan shall be reproduced or circulated to others under any circumstances.
- 2 The information of the watermain on this plan is valid as at date plotted and is given without any liability for any error, mis-statement or omission therein.
- 3 Position of watermain, water chambers and hydrants indicated on this plan are approximate only. Smaller submain and connections to customers' premises/properties are not indicated. Trial holes must be carried out to determine the exact alignments and levels of all watermain before commencement of any works.
- 4 The cost of diversions, if required, of any watermain shall be borne by owner / developer. For watermain of 500mm diameter and above, these are our vital trunk main and diversions should be avoided unless absolutely necessary. Owner / developer shall determine by means of trial holes the exact alignment and levels of all existing watermain during the design stage and let PUB know whether they are affected by the proposed work so that PUB can advise whether diversion is required. If deem necessary by PUB, the affected watermain shall be diverted and the cost of diversion shall be borne by owner / developer. The cost of diversion shall be finalized upon confirmation on the length of watermain affected.
- 5 All other necessary precautions must be taken to safeguard and to avoid the damaged to the watermain. The cost of repairs to any watermain damaged as a result of work carried out is to be borne by party which causes the damage. The party will also be billed for the repair of the main and the estimated quantities of water lost from the damaged mains. The party will also be required to indemnify PUB against all losses and claims arising from damage to watermain.
- 6 Please inform PUB 24-hour Call Centre at Tel No 1800-CALL PUB (1800-2255782) immediately in the event of

Type of Water Mains:

PUB Water Mains	Dia
NEWater Mains	NW - Dia
Industrial Water Mains	IW - Dia
Raw Water Mains	RW - Dia

Legend:

Line Styles of water mains in different states

Existing Water Mains	—
Proposed Water Mains	- · -
Water Mains Under Construction	- - -
Abandoned Water Mains	- - - -

Water Chamber	□
Double Pillar Hydrant	⊕
Ground Pillar Hydrant	●
Triple Pillar Hydrant	⋈
PUB Installation	■
PUB Power Cables	6.6kV cables
Drain Line	—
The Proposed Site is outlined in YELLOW	□

N

0 4.5 9 13.5 18 22.5

Meters

SCALE 1:1,500

DONE BY: geri_print@soe DATE: 08/05/2026