


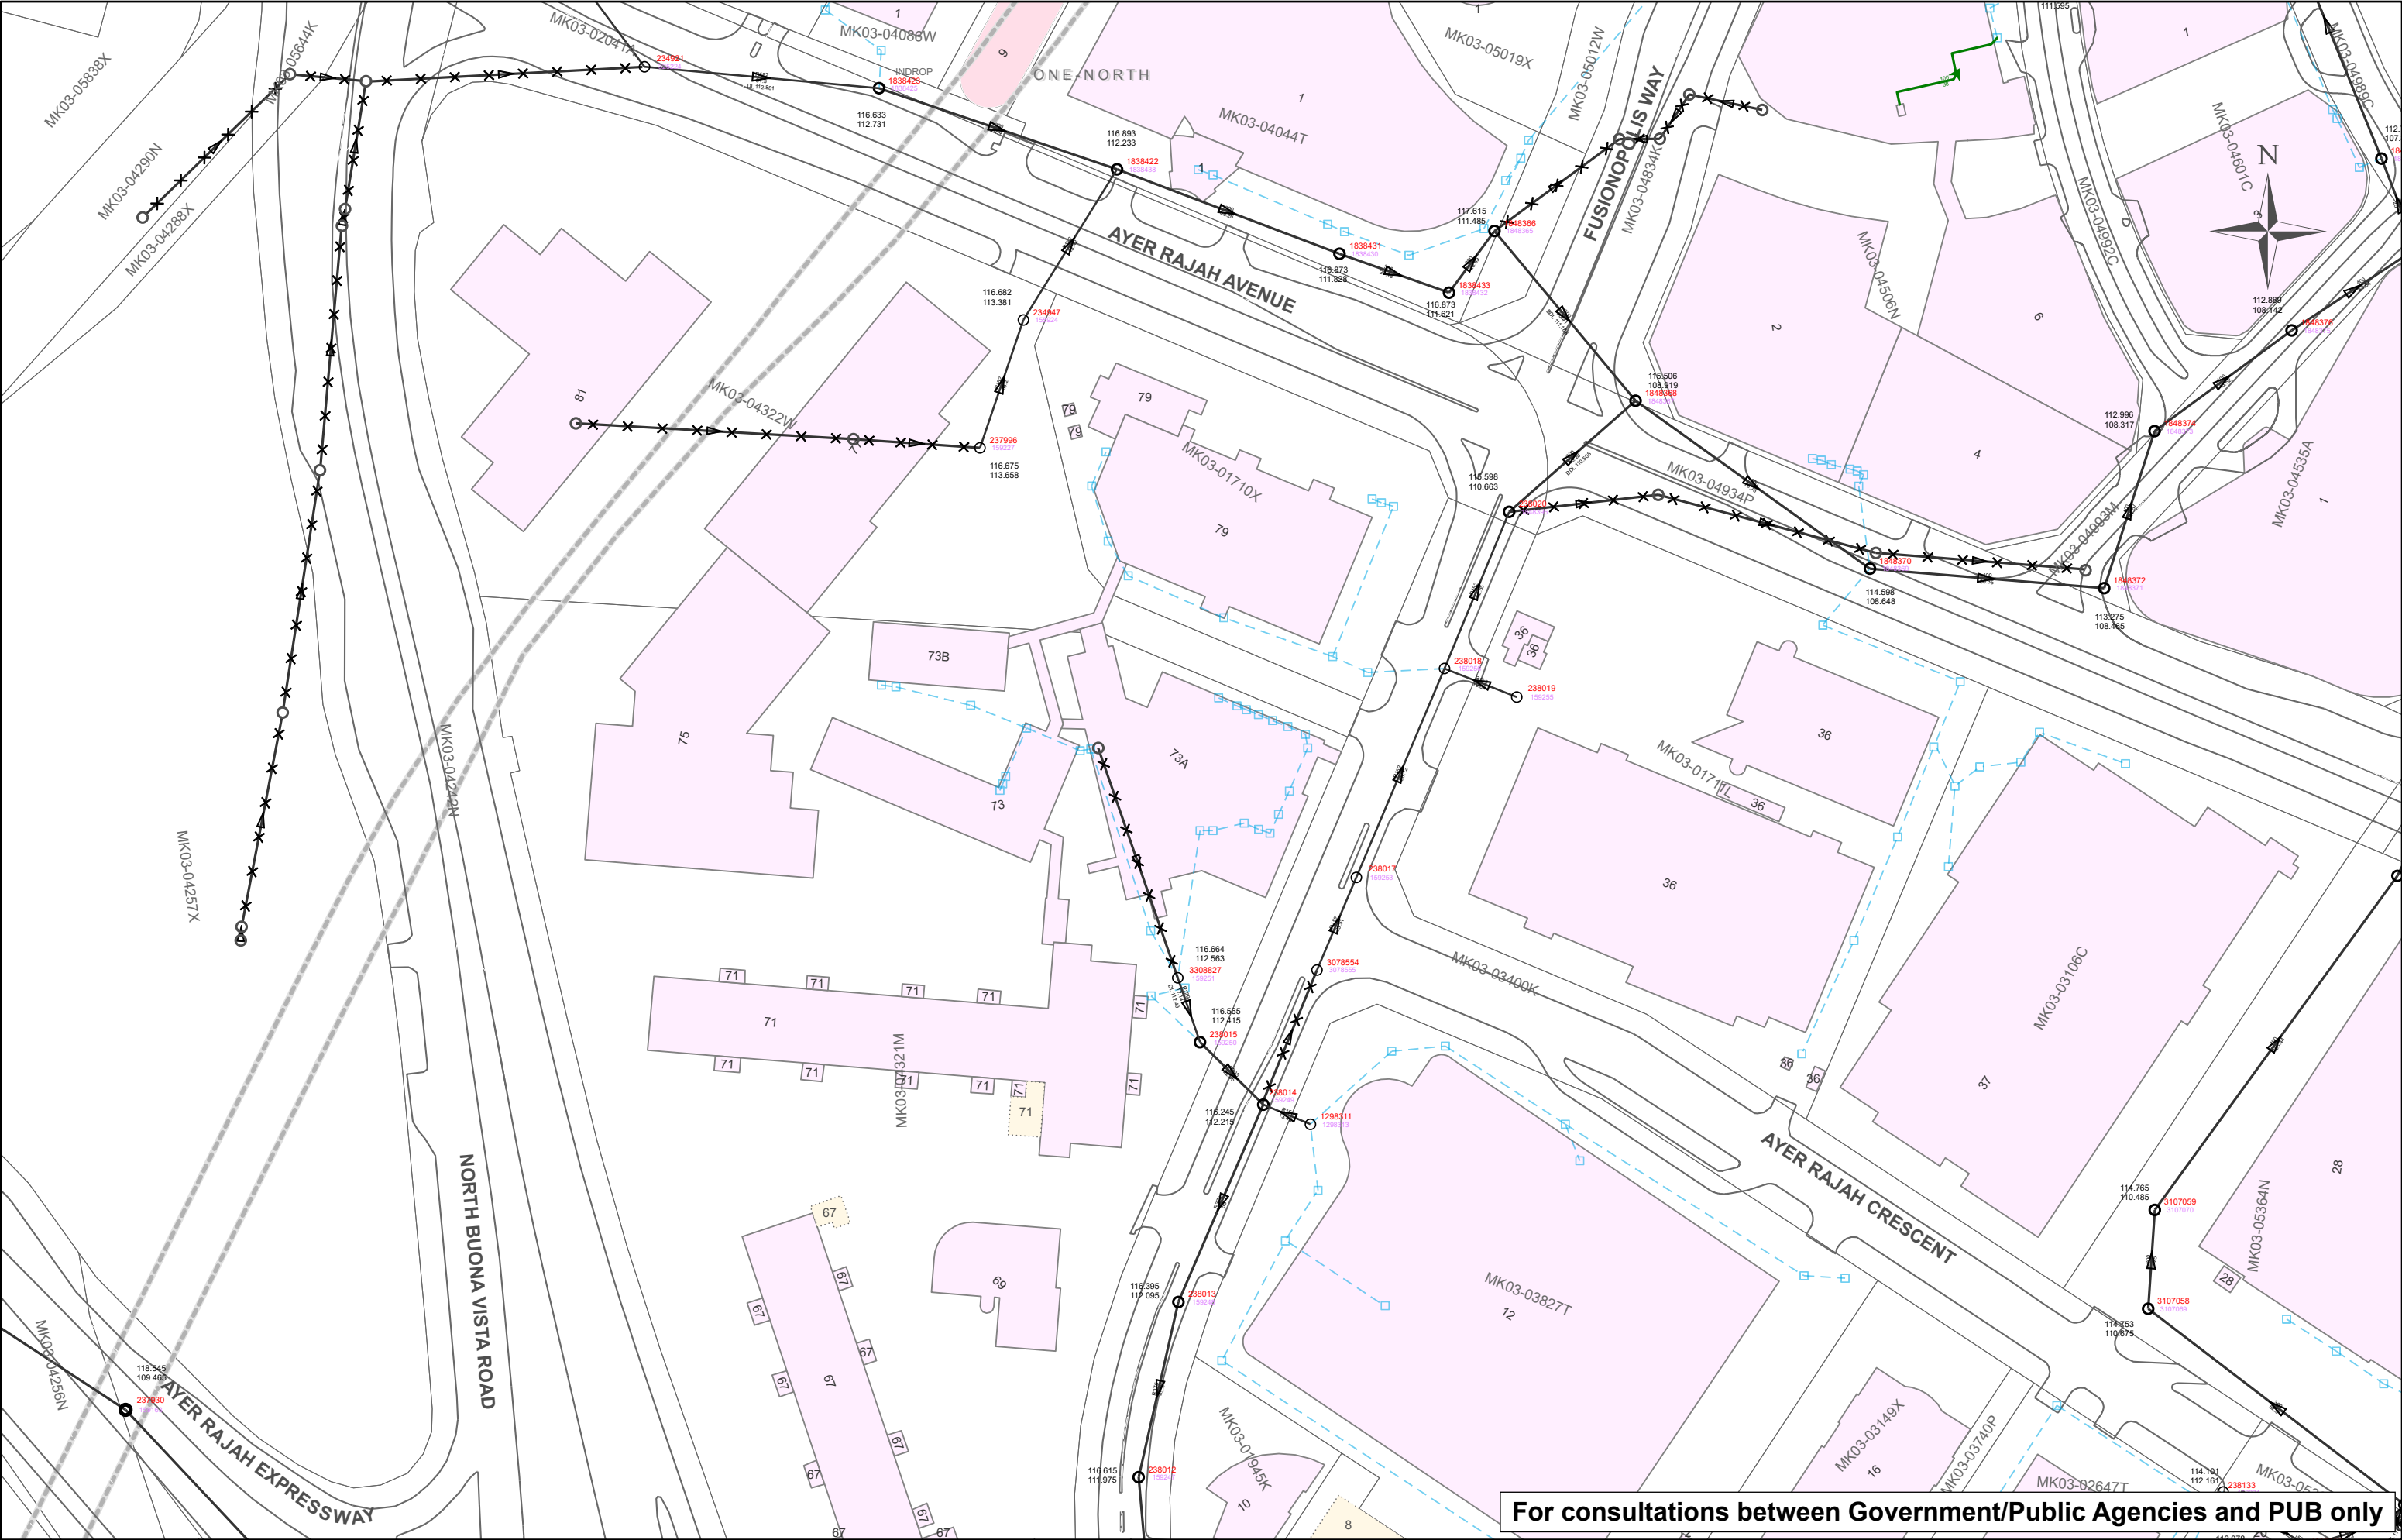

For consultations between Government/Public Agencies and PUB only



SEWERAGE INFORMATION PLAN
THE INFORMATION GIVEN ON THIS SEWERAGE INFORMATION PLAN FORMS THE BEST INFORMATION AVAILABLE ON THE DATE PRINTED AND IS LIABLE TO CHANGE WITHOUT NOTICE WHILST EVERY ENDEAVOR IS MADE TO ENSURE THAT THE INFORMATION PROVIDED IS CORRECT, THE PUB DISCLAIMS ANY LIABILITY FOR ANY DAMAGE OR LOSS THAT MAY BE CAUSED TO ANY PERSON DIRECTLY OR INDIRECTLY AS A RESULT OF ANY ERROR OR OMISSION.
CAUTION:
The information given is INDICATIVE only and shall be verified on site. For proposed sewer / pumping main / DTSS, please consult PUB for the latest details and status.

SCALE
(in A3 Size)
1:1,500

LEGEND

EXISTING SEWER	SEWER TO BE ABANDONED (NO CONNECTION TO THIS SEWER IS ALLOWED)	EXISTING PUMPING MAIN	EXISTING SLUDGE PUMPING MAIN	LEFT-IN CAISSON
UNSURVEYED SEWER	ABANDONED SEWER	PROPOSED PUMPING MAIN (CONSULT PUB FOR THE LATEST DETAILS AND STATUS)	ABANDONED SLUDGE PUMPING MAIN	LEFT-IN SHEET PILES
UNCOMMISSIONED SEWER	DECOMMISSIONED SEWER	PUMPING MAIN TO BE ABANDONED	EXISTING DTSS TUNNEL	RC TRENCH
PROPOSED SEWER (CONSULT PUB FOR THE LATEST DETAILS AND STATUS)	EXISTING DRAINLINE	ABANDONED PUMPING MAIN	PROPOSED DTSS TUNNEL (CONSULT PUB FOR THE LATEST DETAILS AND STATUS)	
REHABILITATED SEWER	PROPOSED DRAINLINE	DECOMMISSIONED PUMPING MAIN	IMMEDIATE DOWNSTREAM SEWER GIS ID	
			MANHOLE GIS ID	